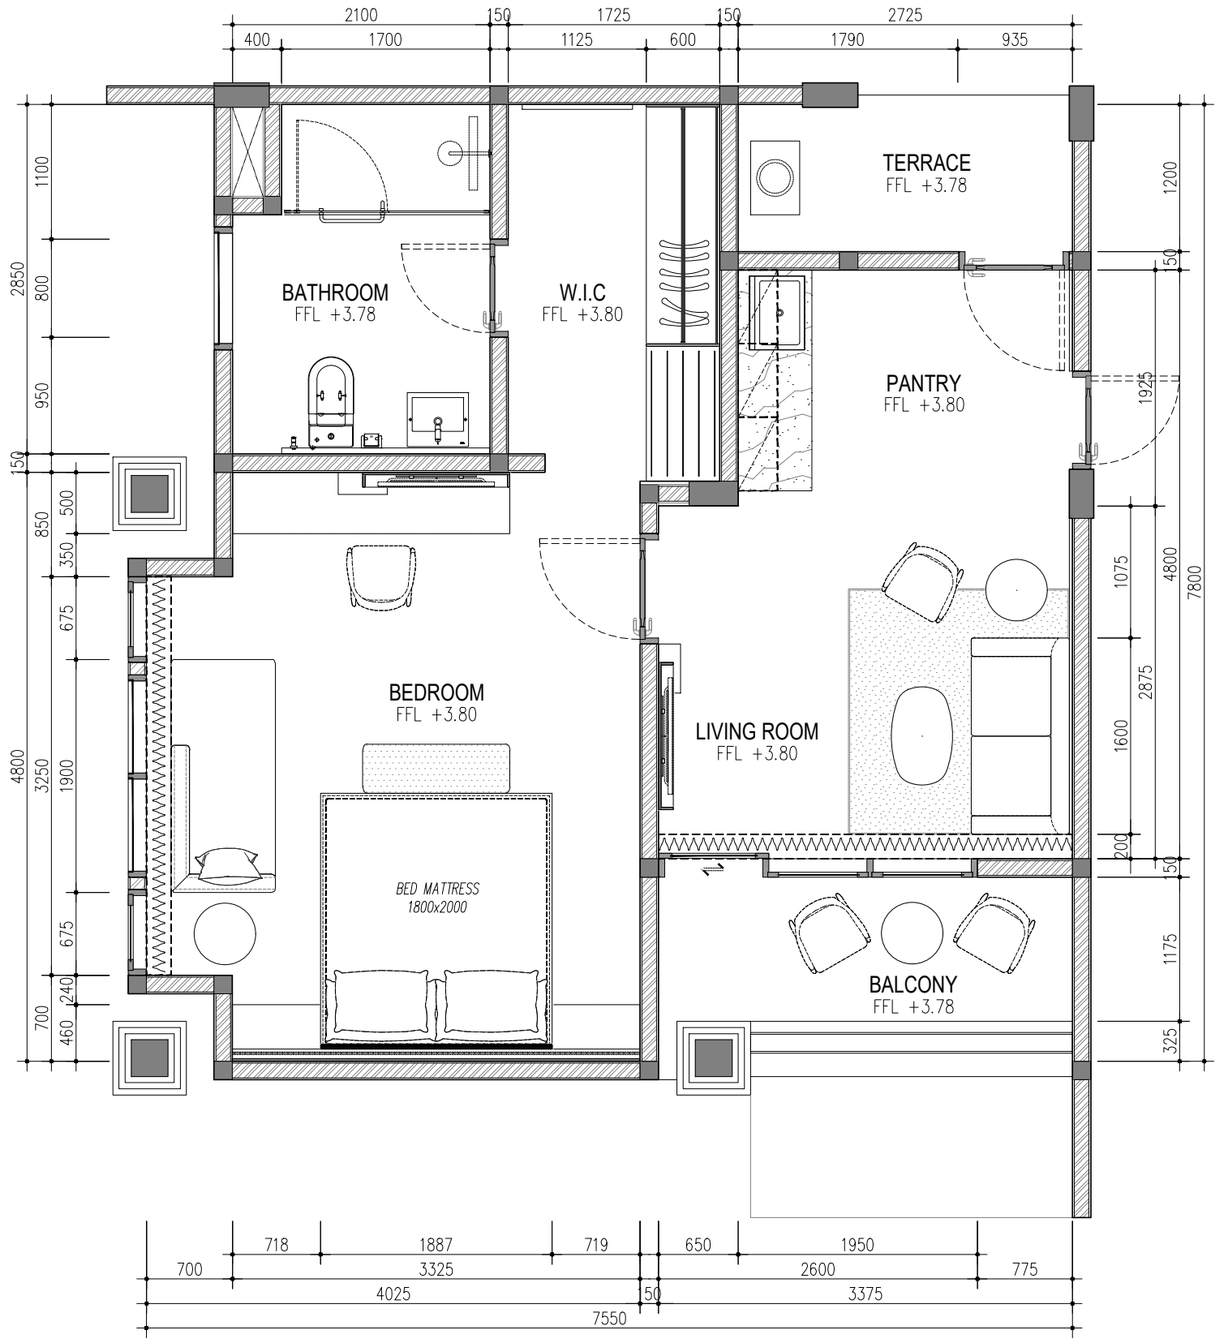

LAYOUT 01

SCALE 1:50

-

KEY PLAN

REVISION

Rev.	Date	Description	Chk.

Client

EL HOTEL

Project

WERDHAPURA

Drawing Title

FURNITURE PLAN
SISWA - 02.S53
(CORNER)

Architecture Consultant

Interior Consultant

Kalandara Design Studio
Email : kalandara.interior55@gmail.com

Job No:

Scale:	Date:	Cad:
A3 1:50	2024.11.01	WD

Approved:	Drawing No:	Rev:
	SW2-S76.ID-100.1	

All dimensions subject to on site verification prior to excecution of work. Figured dimensions shall be taken in preference to scaling.
All rights reserved. © COPYRIGHT of Kalandara Design Studio Pte Ltd.